

BRENDEN
ROWAN

LIGHTING DESIGN

GAINESVILLE, FLORIDA

brendenrowan03@gmail.com

(260) 571-8014

brendenrowanld.com

Liability Disclaimer

These drawings represent visual concepts and construction suggestions only and are intended to convey design intent. The Designer is unqualified to determine the structural appropriateness of this design and assumes no responsibility for improper engineering, construction, handling, structural integrity, or safety. All materials, finishes, and construction must comply with applicable fire and safety codes. Written dimensions shall take precedence over scaled dimensions. Contractor and manufacturers shall verify all dimensions and conditions on site and inform the Designer of any variations from these drawings before performing work.

BRENDEN
ROWAN

GAINESVILLE, FL

THE CONTINUUM

SHOW ART

SCRIPT BY

NAME M. NAME

DIRECTED BY

NAME M. NAME

SCALE

1/2" = 1'-0"

DRAFTED DATE

09/05/2026

REVISION DATE

09/10/2026


DRAWING TITLE

GROUND PLAN

PLATE NO.


01

OF 04

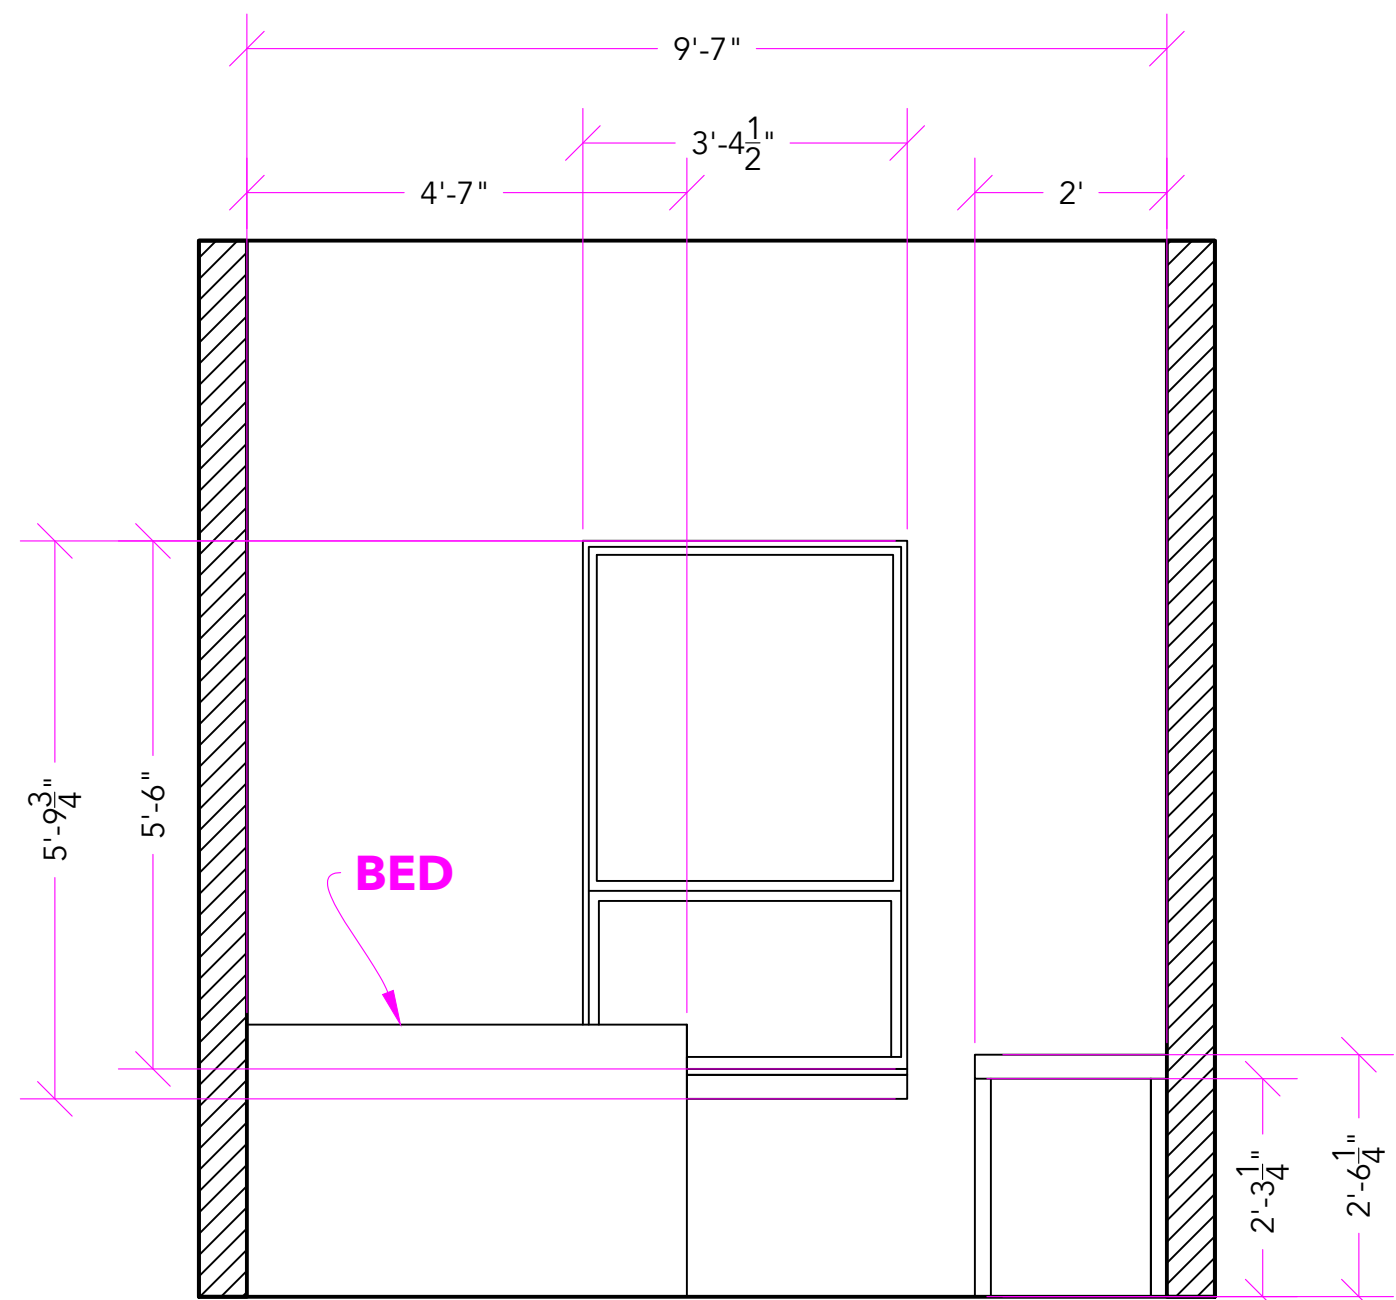


1.1 WEST BEDROOM WALL SECTION

SCALE: 1/2" = 1'-0"

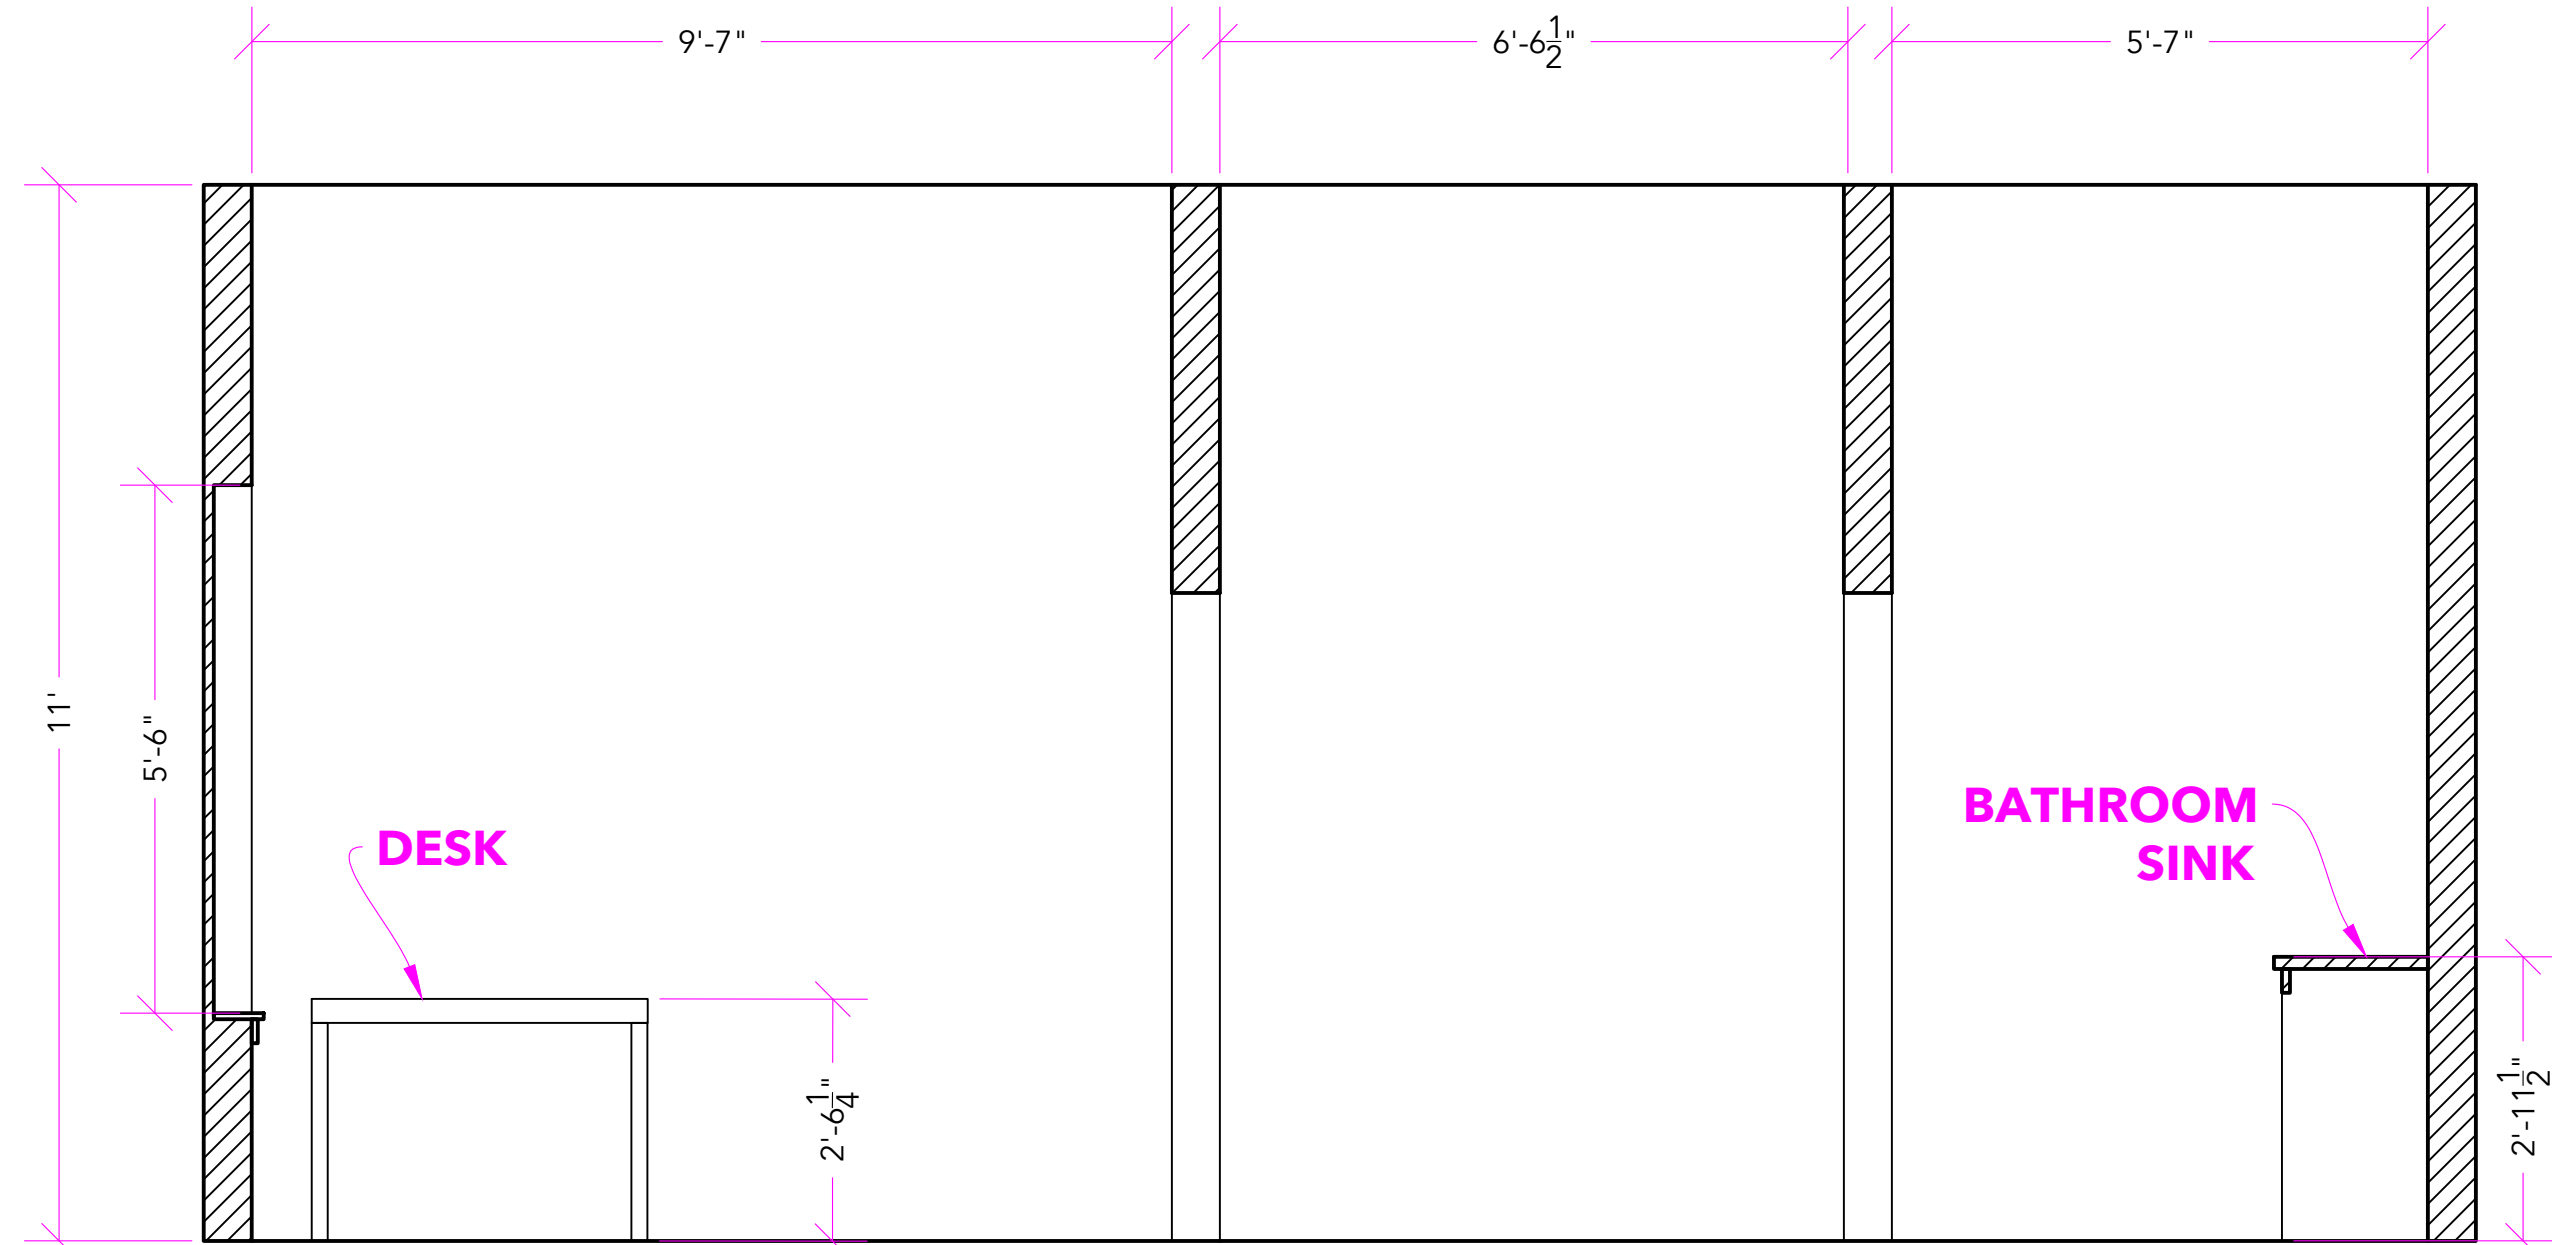

1.2 NORTH WALL SECTION

SCALE: 1/2" = 1'-0"

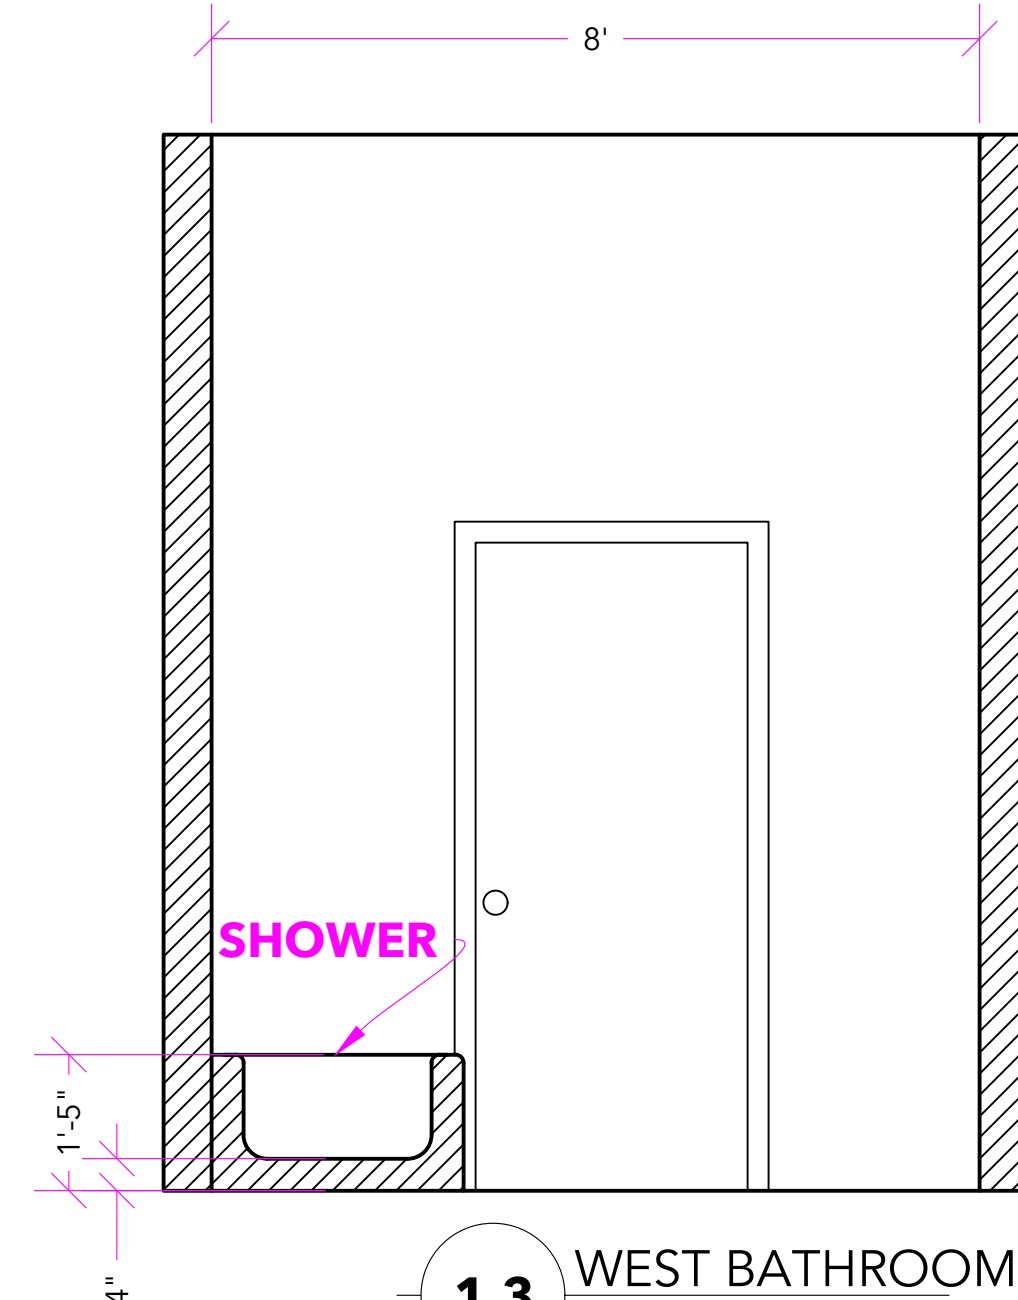


1.3 WEST BATHROOM WALL SECTION

SCALE: 1/2" = 1'-0"


GENERAL NOTE

1. The legs of the desk are 2"x2"
2. The trim below the window is made of 1x4
3. Wall Decor in bedroom not shown
4. Metal shelves in closet are 1' deep from the wall
5. All metal shelves in closet have 1/8" rods that are 1" apart
6. The square metal supports are 1/2"x1/2" each and are about 7'8"
7. Toilet, shower curtain/rod, and mirror not shown

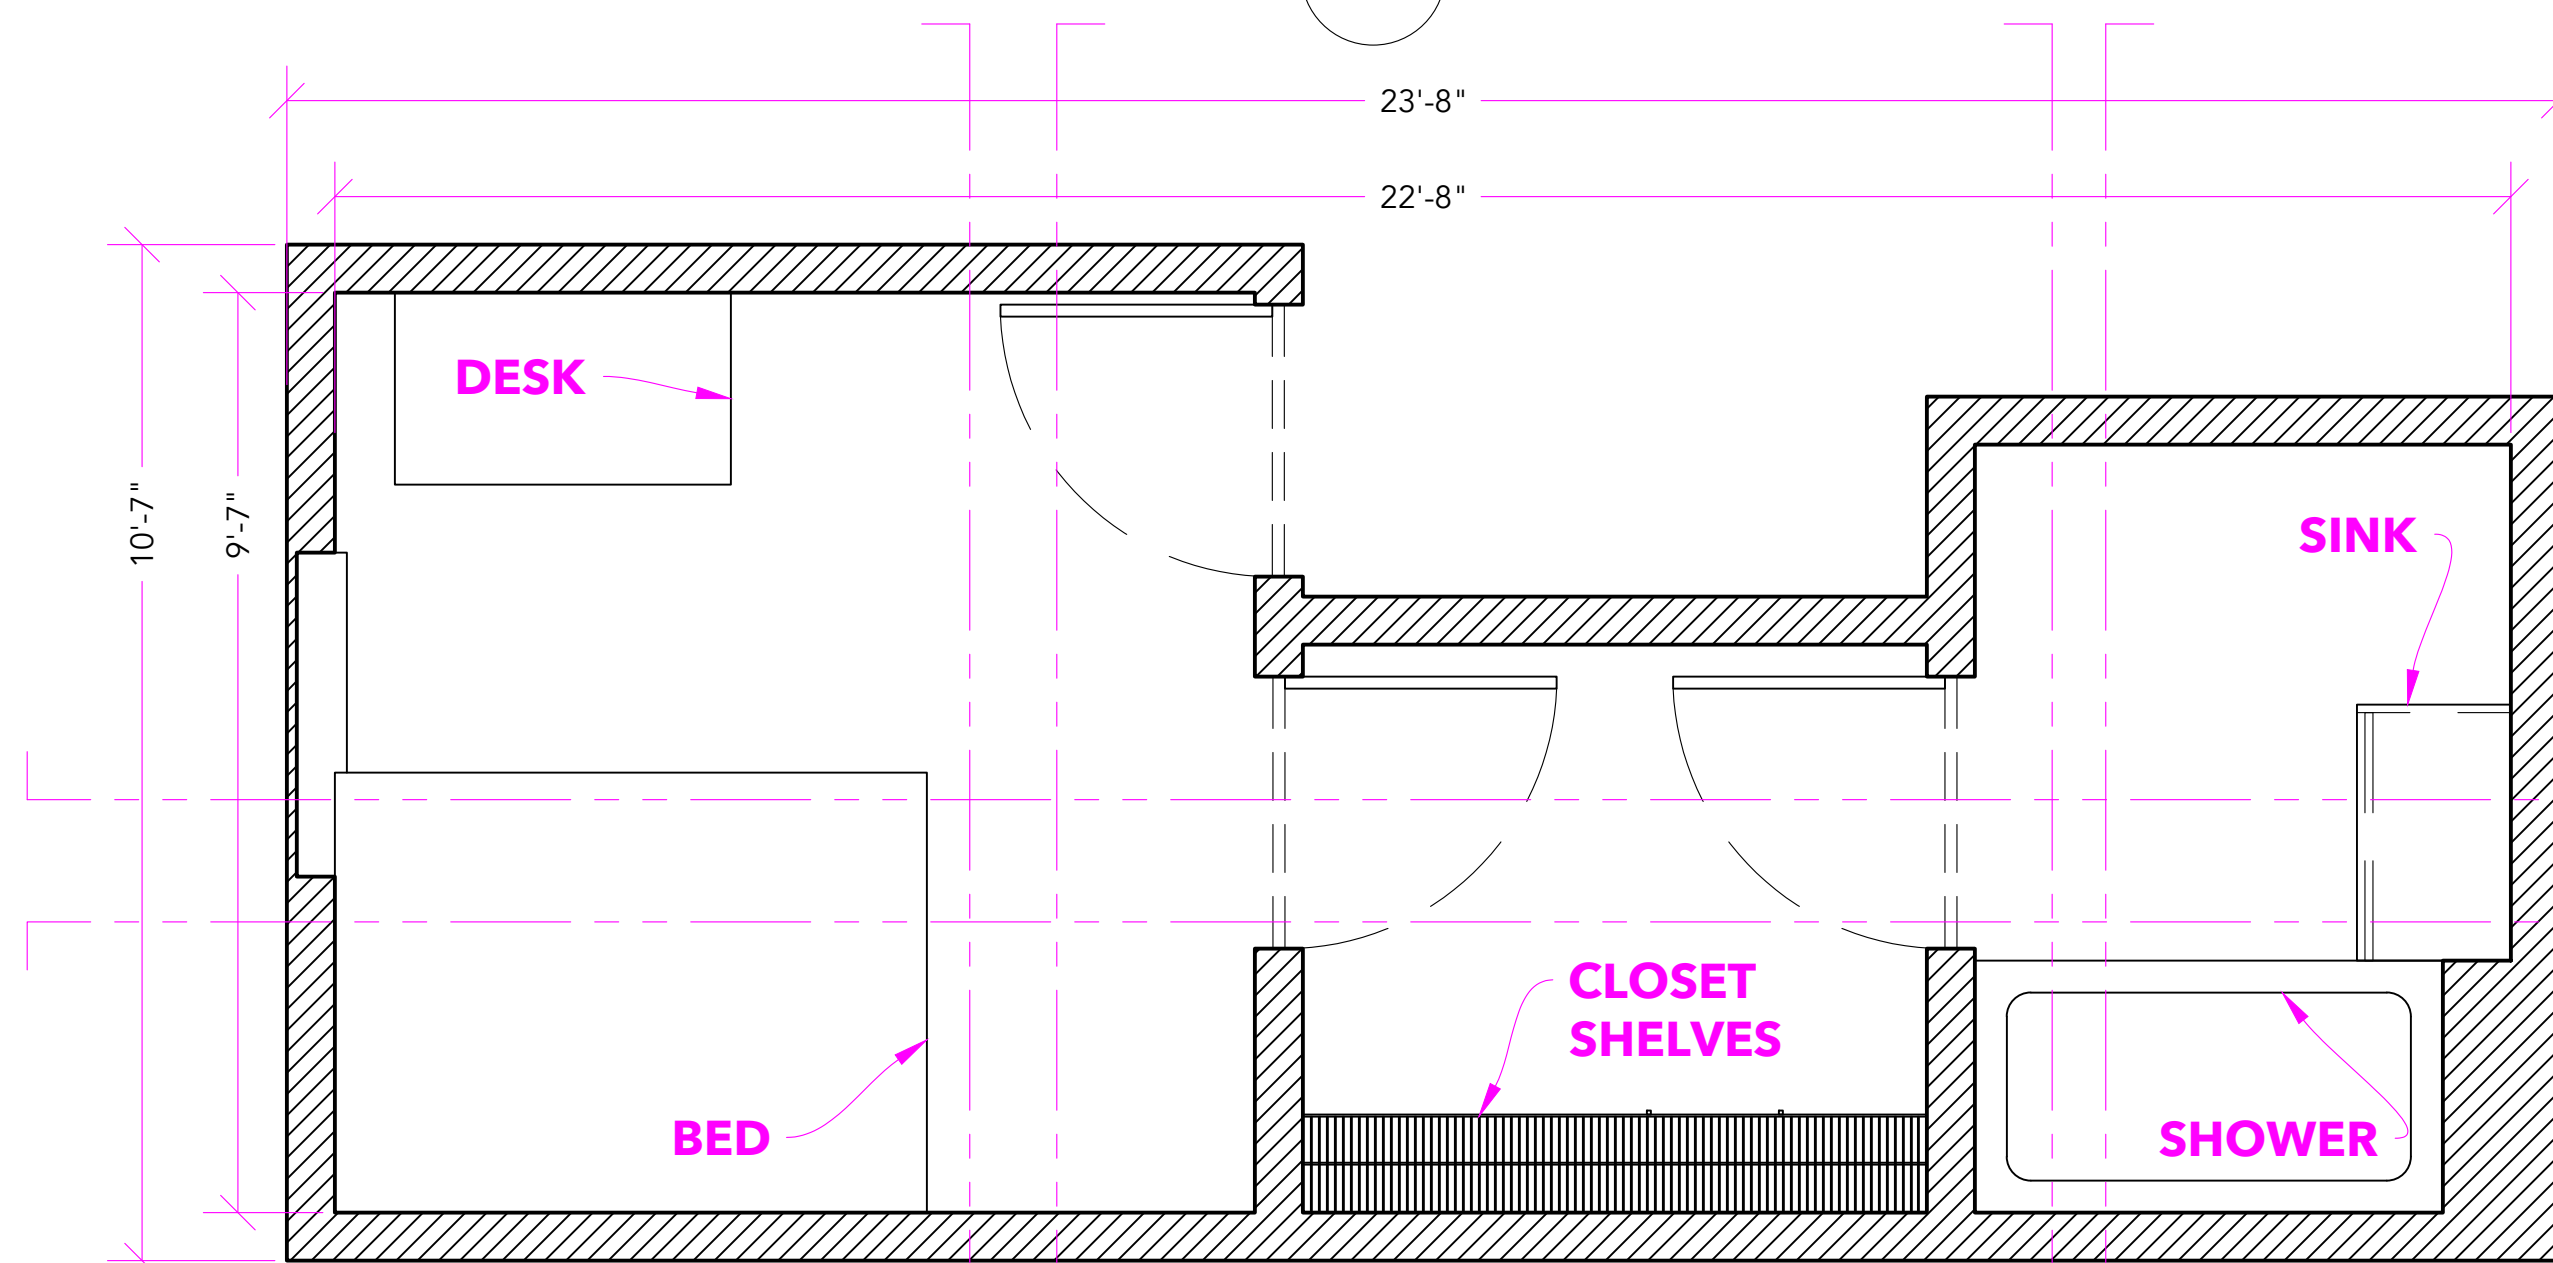


01 BEDROOM PLAN

SCALE: 1/2" = 1'-0"

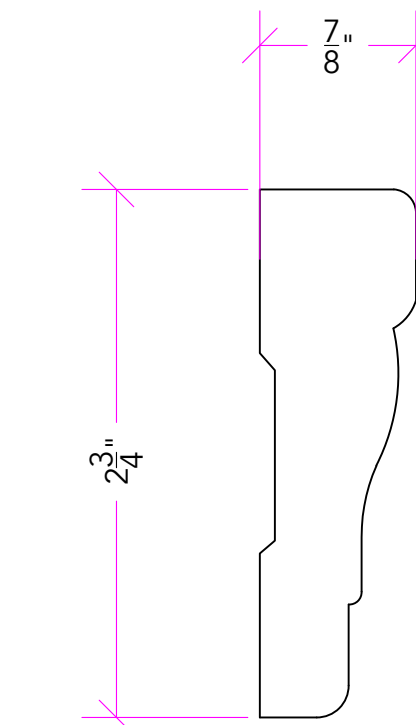


2 BEDROOM TRIM SECTION

SCALE: 1" = 1'-0"

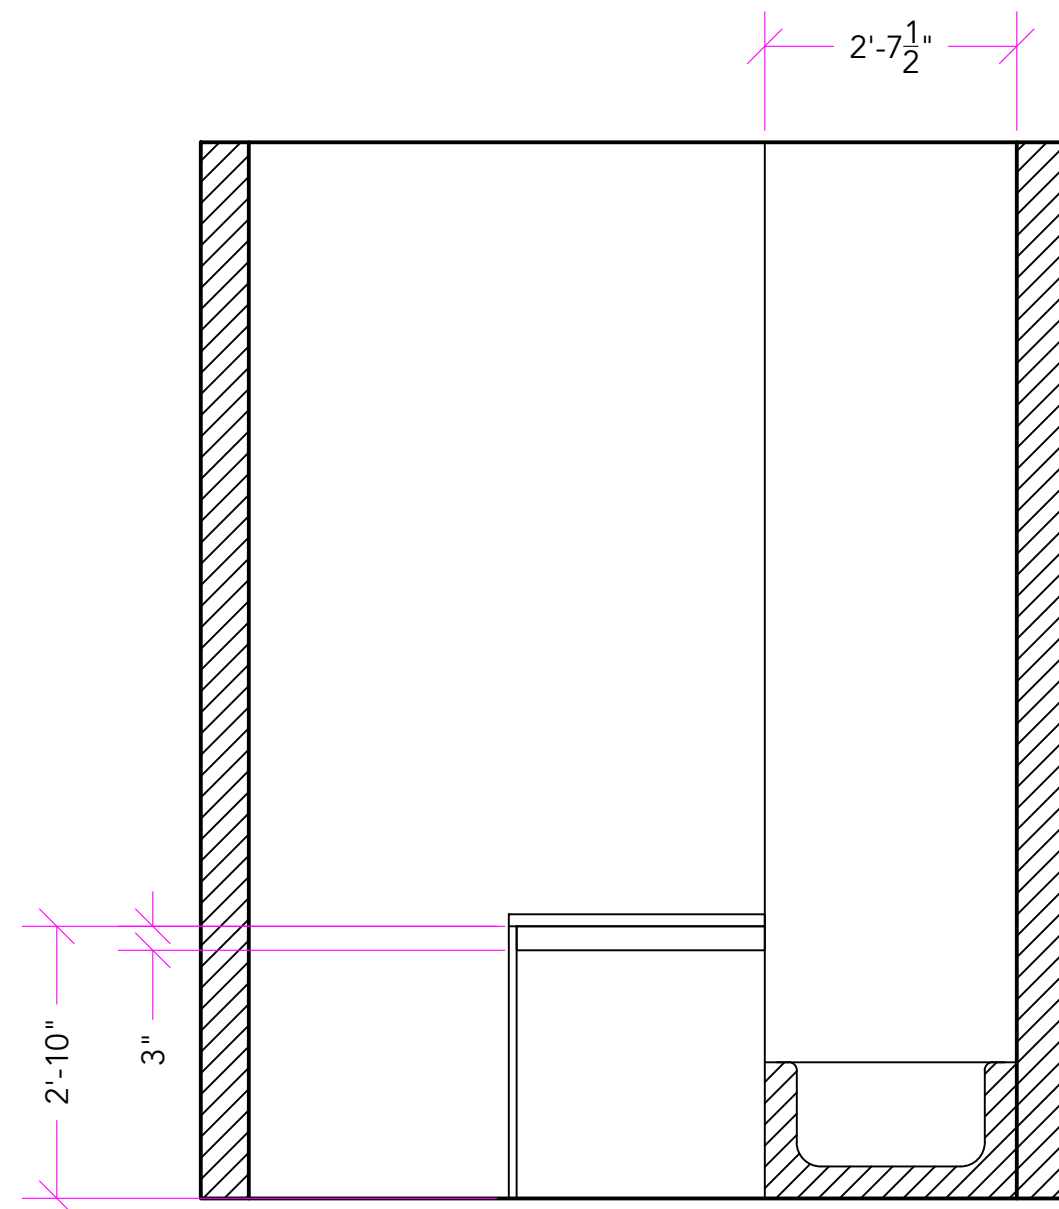


1.4 EAST BATHROOM WALL SECTION

SCALE: 1/2" = 1'-0"

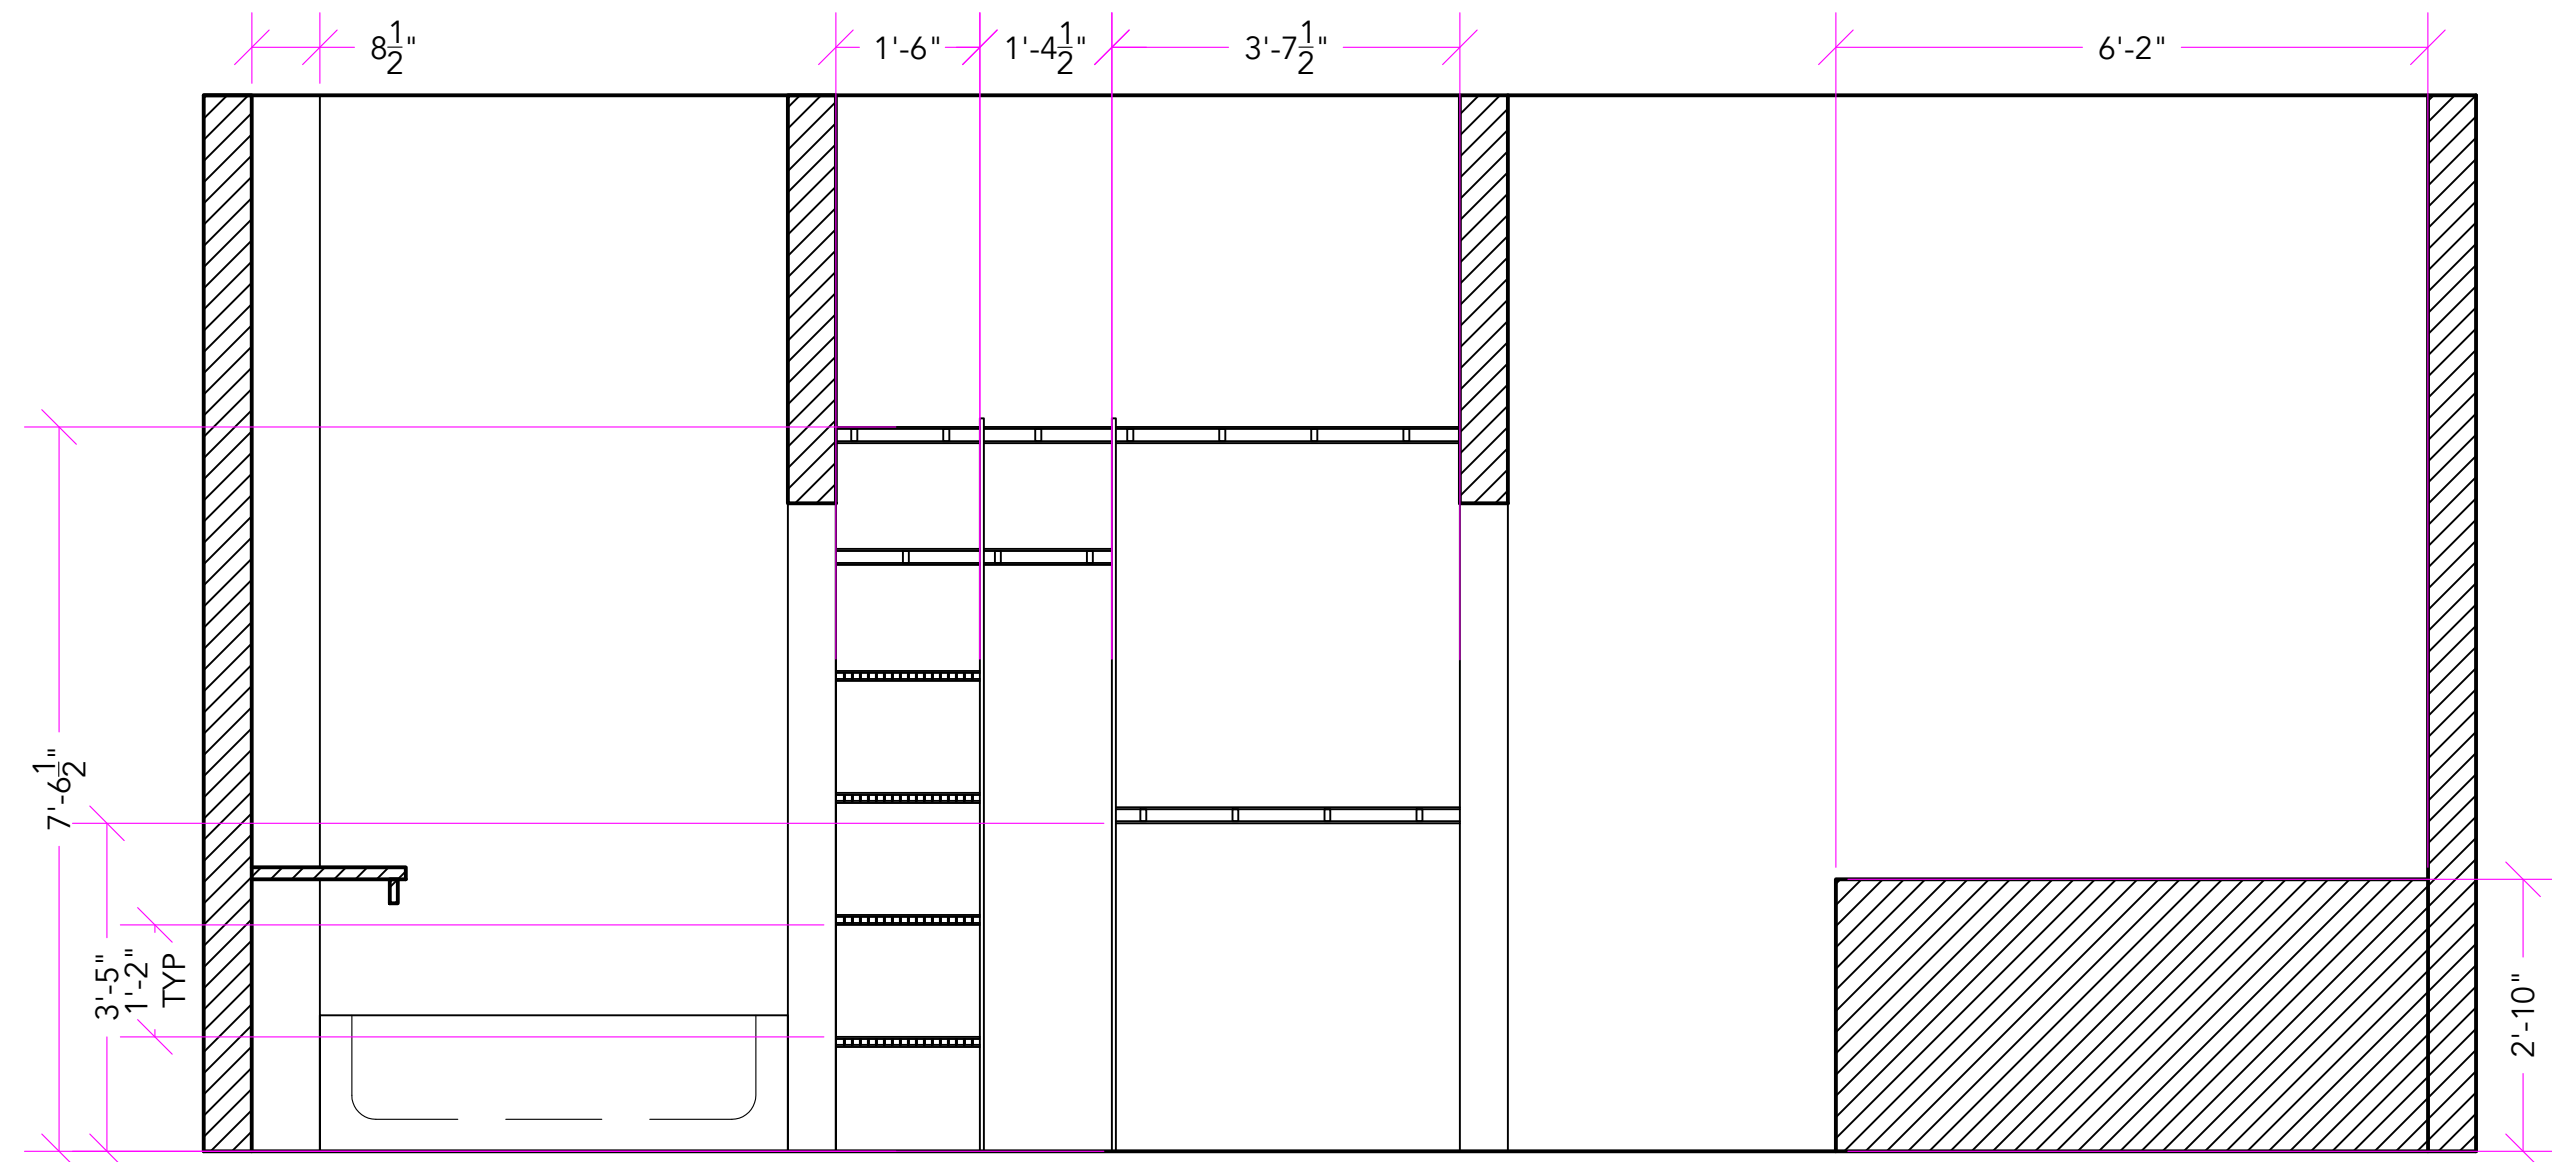

1.5 SOUTH WALL SECTION

SCALE: 1/2" = 1'-0"

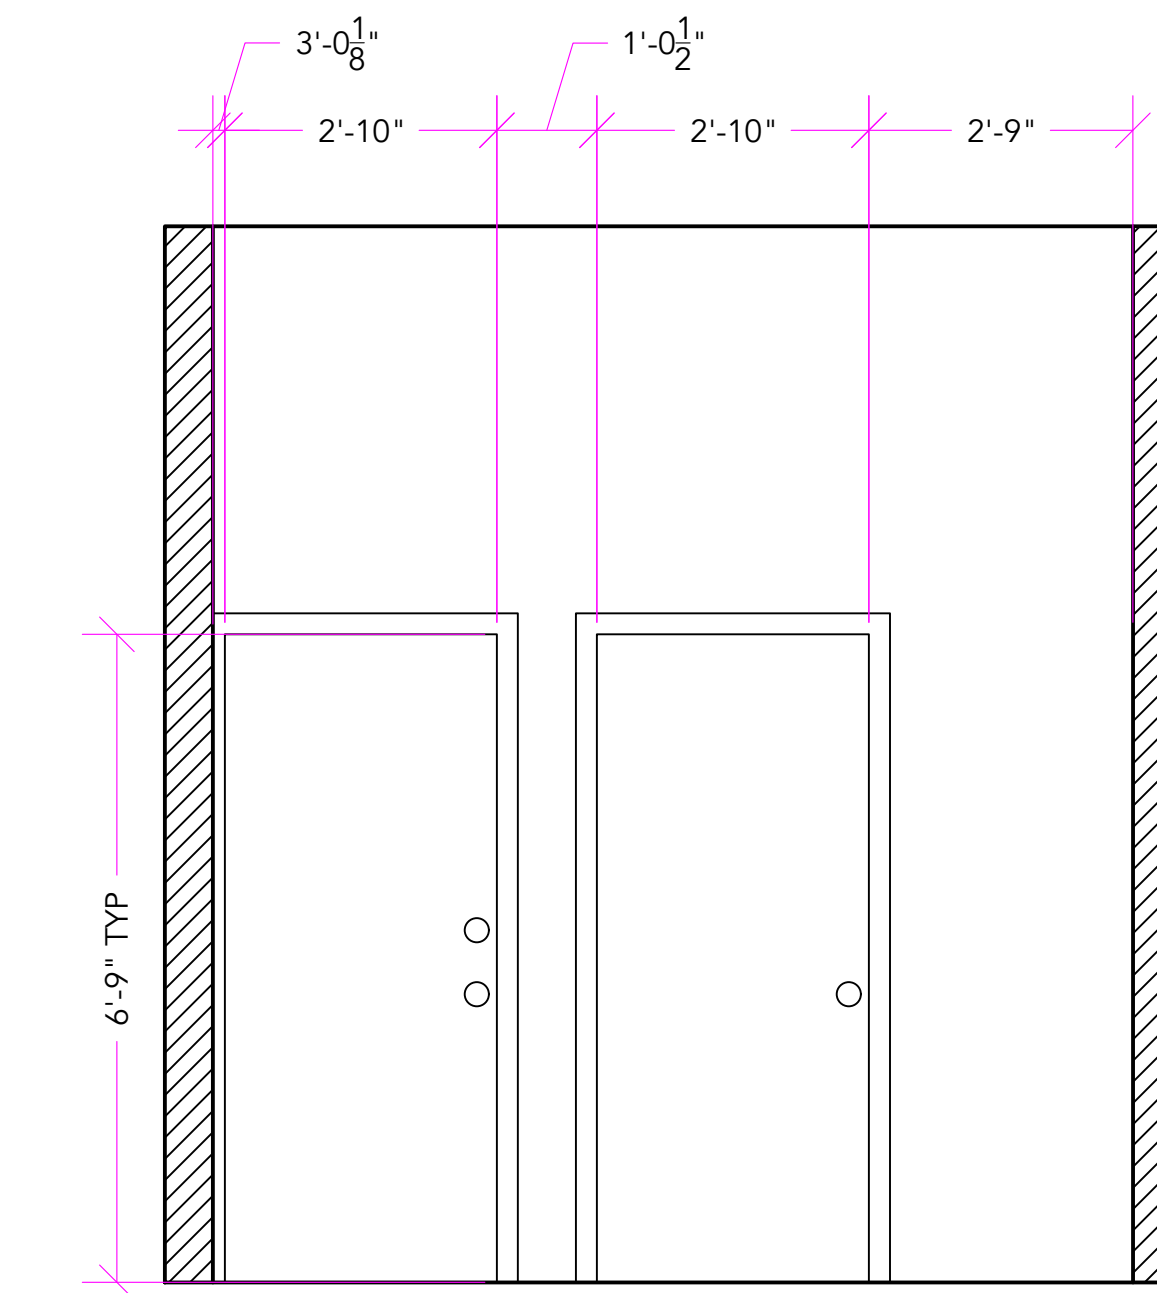

1.6 EAST BEDROOM WALL SECTION

SCALE: 1/2" = 1'-0"