



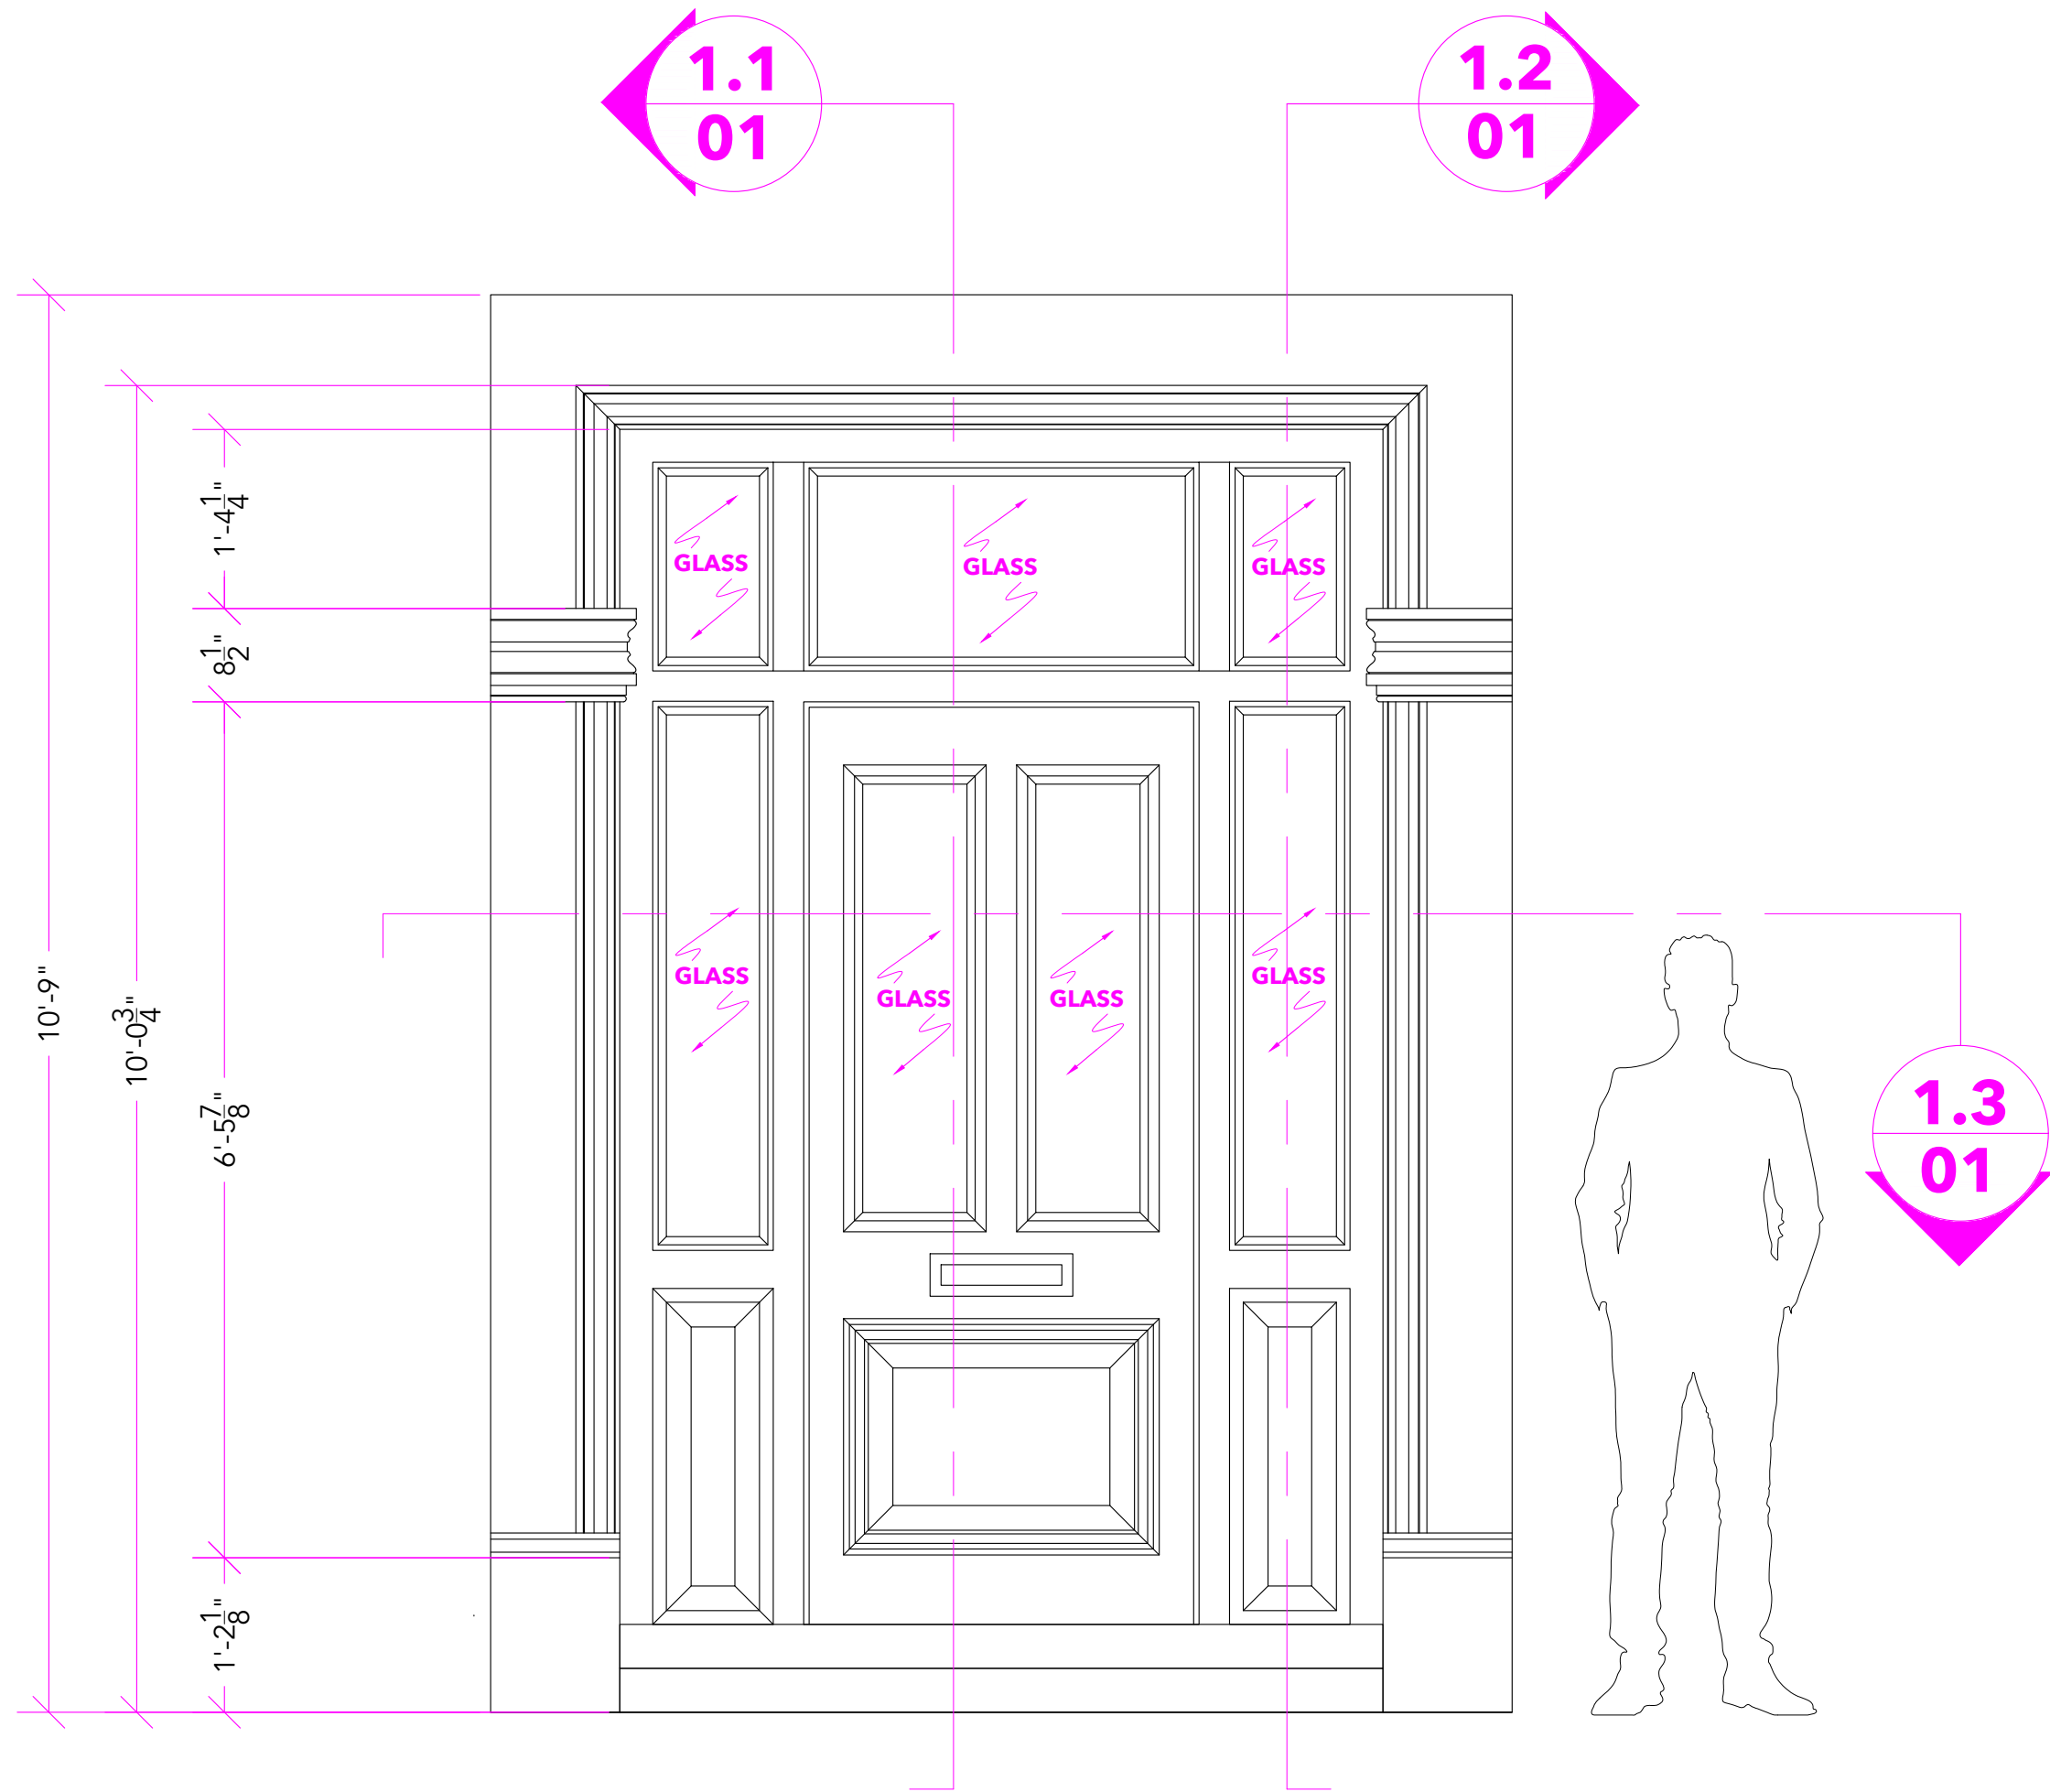

01

DOOR ELEVATION


SCALE: 3/4" = 1'-0"

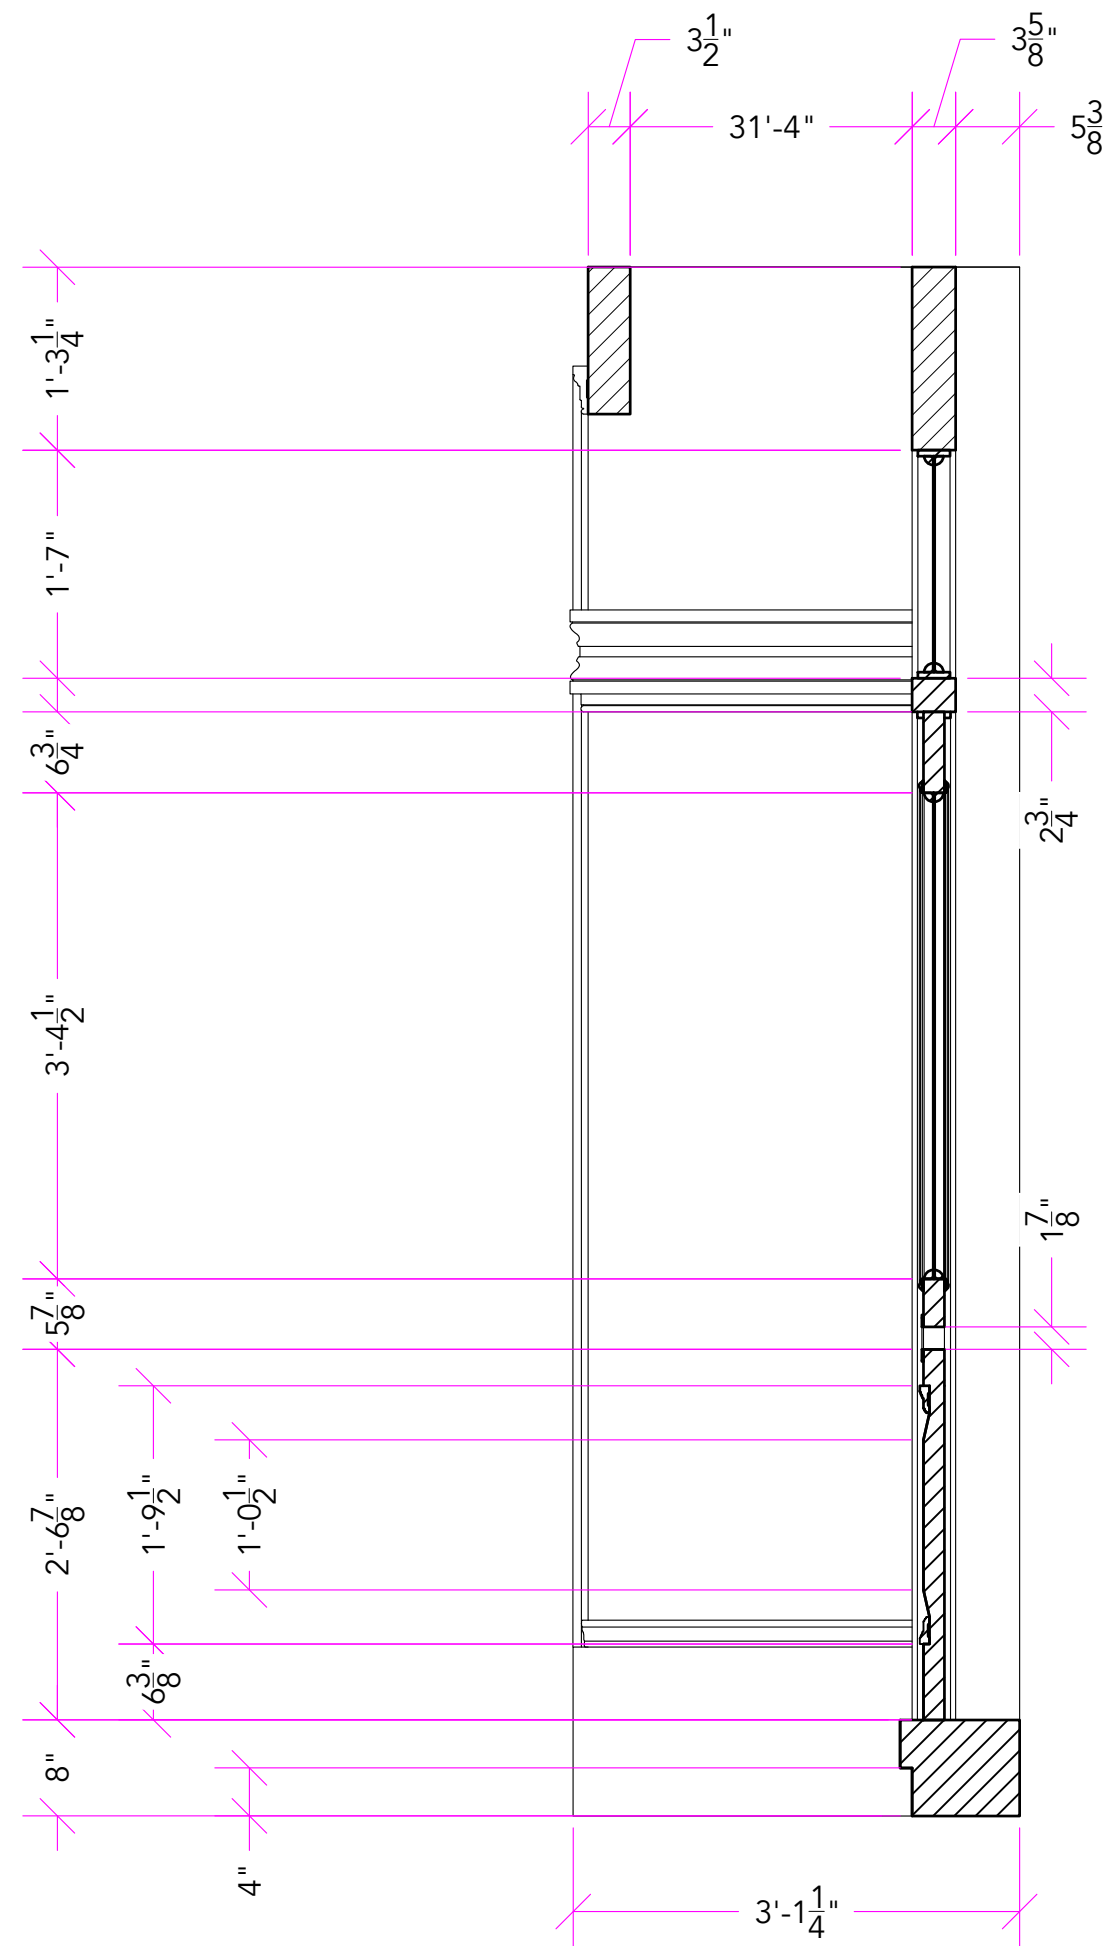

1.1

DOOR SECTION - LEFT


SCALE: 3/4" = 1'-0"

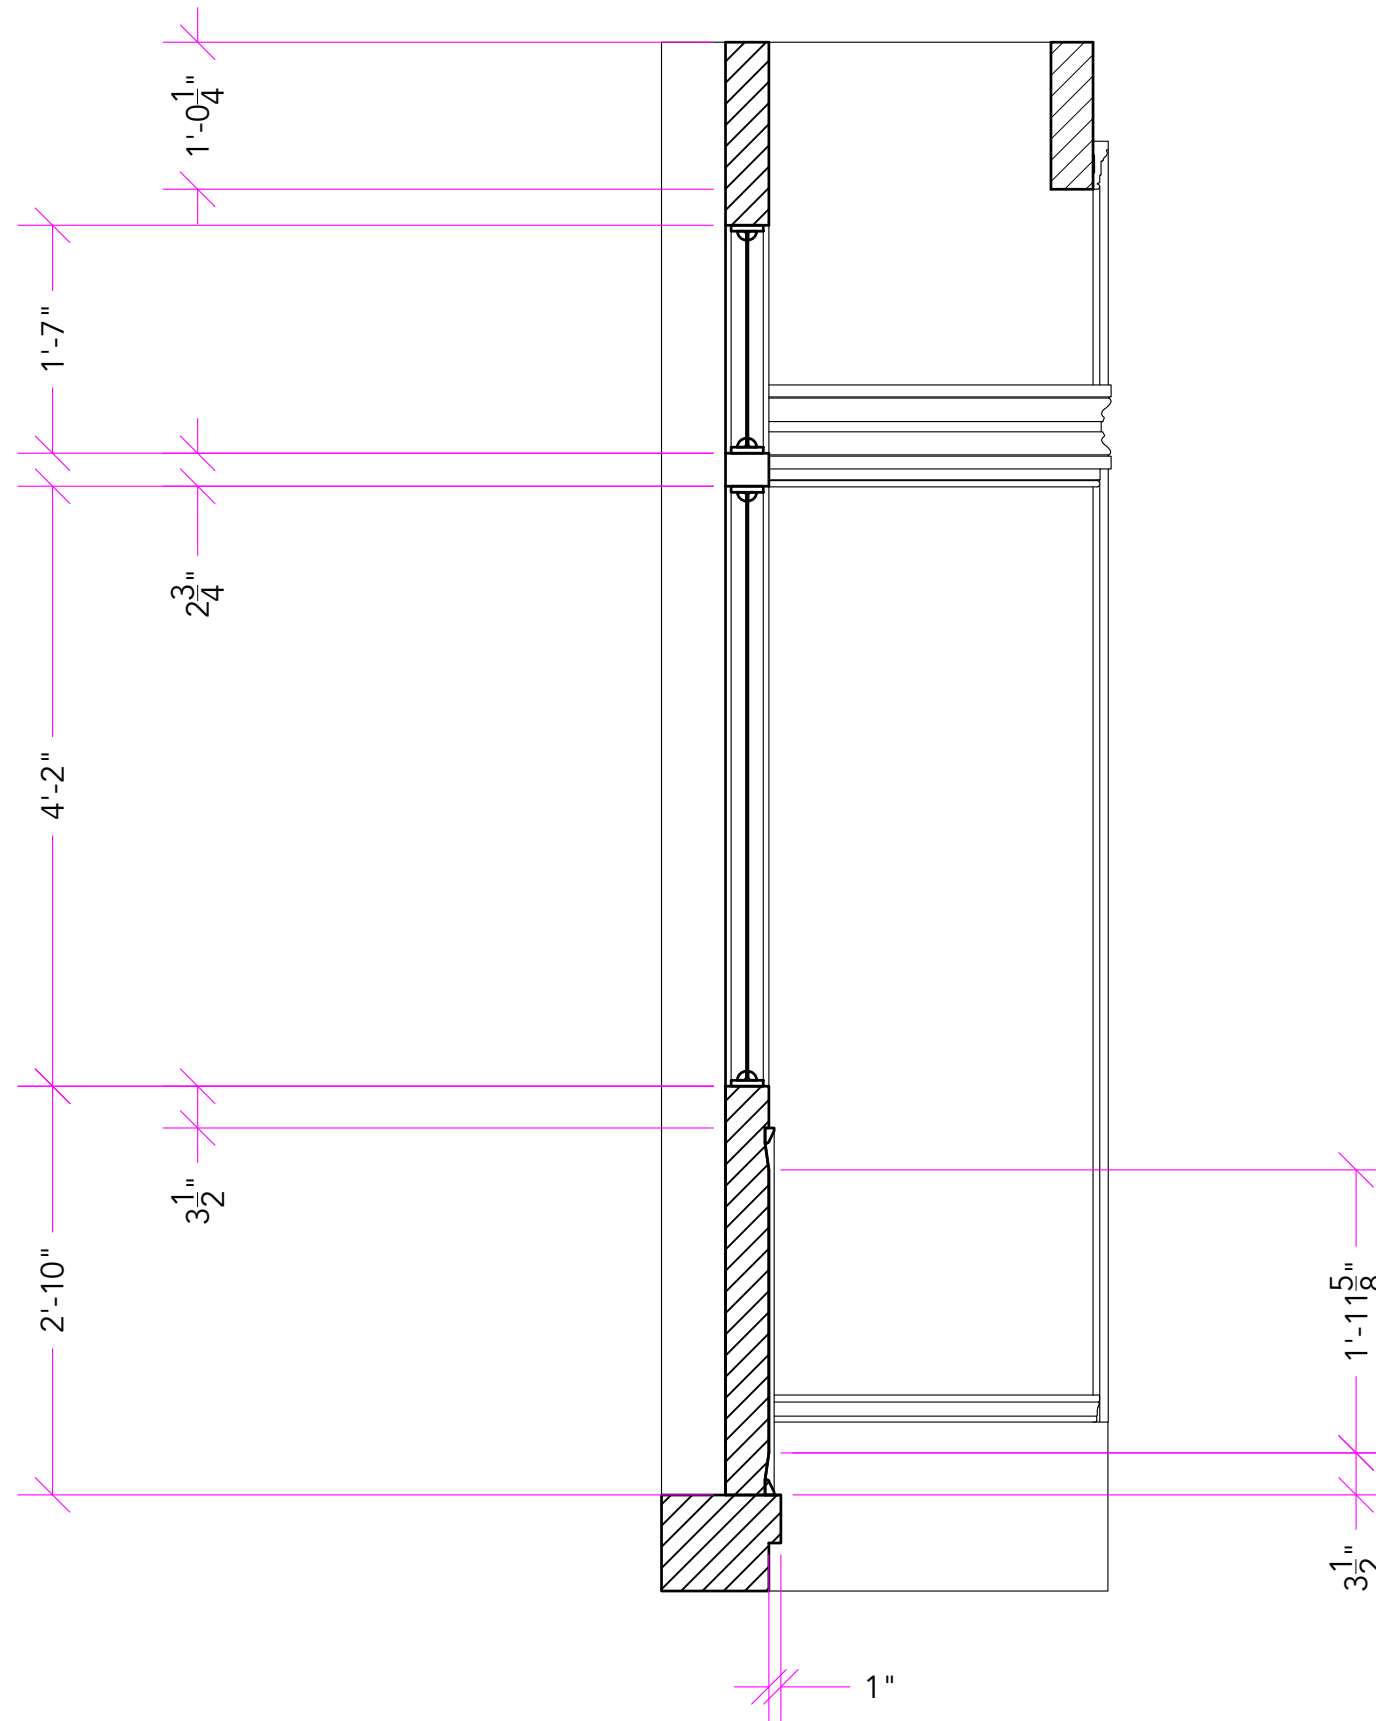

1.2

DOOR SECTION - RIGHT


SCALE: 3/4" = 1'-0"

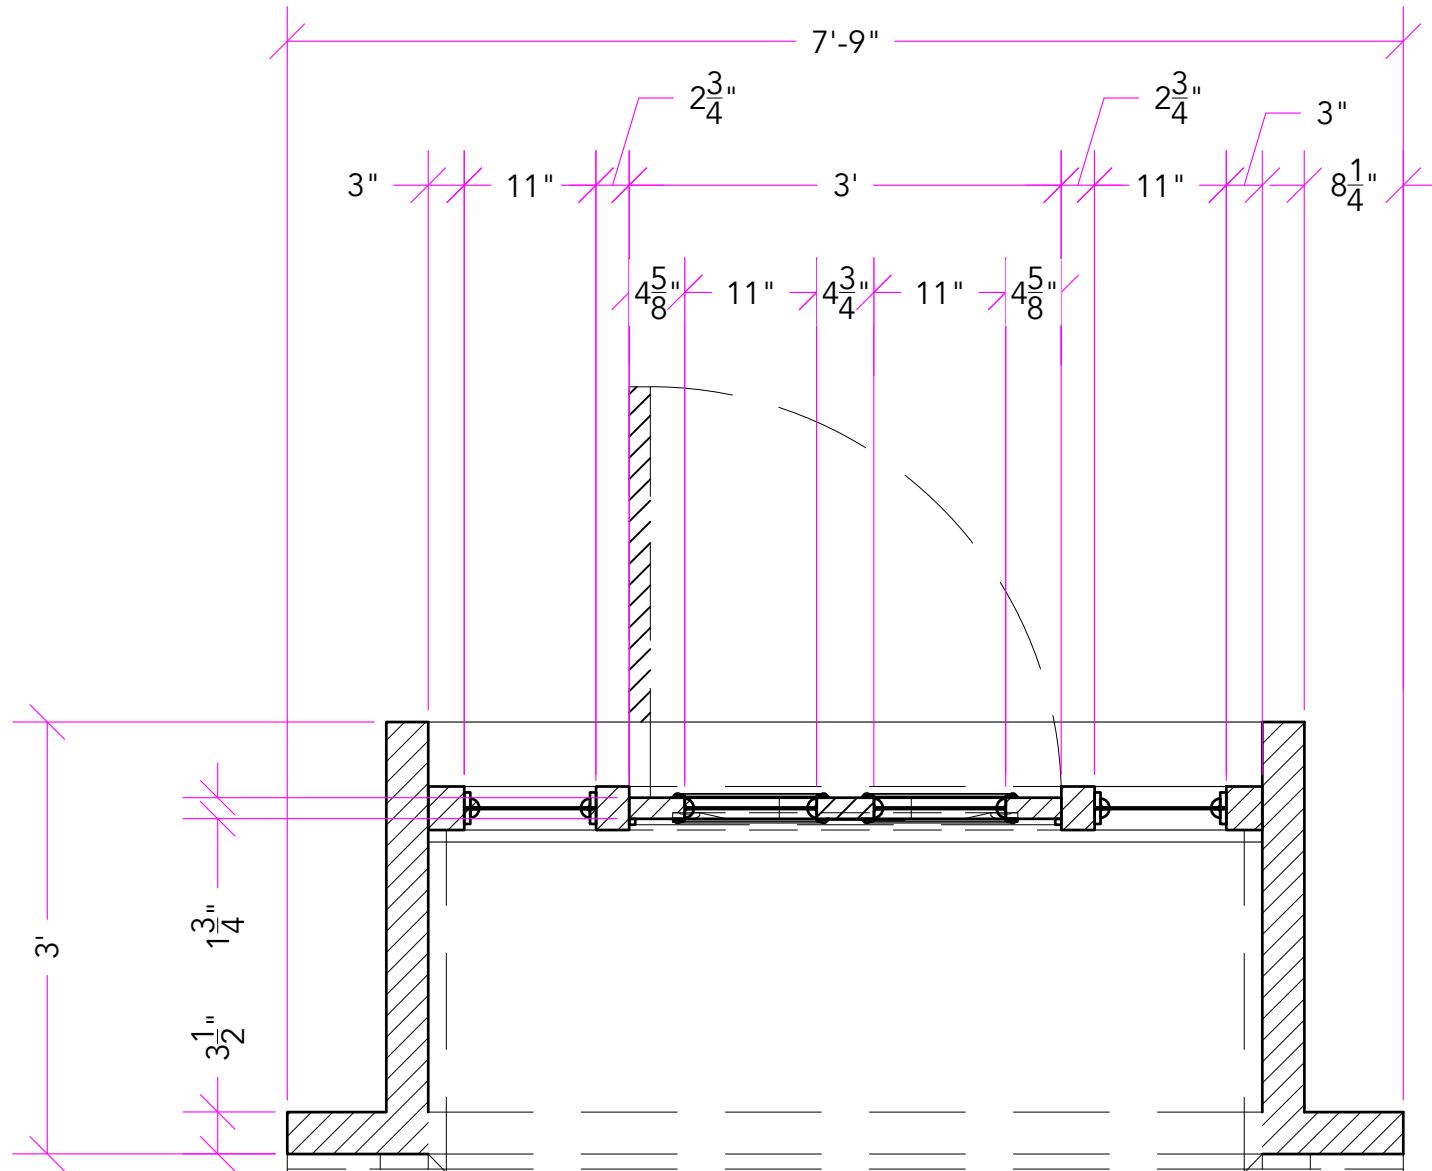

1.3

DOOR PLAN VIEW

SCALE: 3/4" = 1'-0"

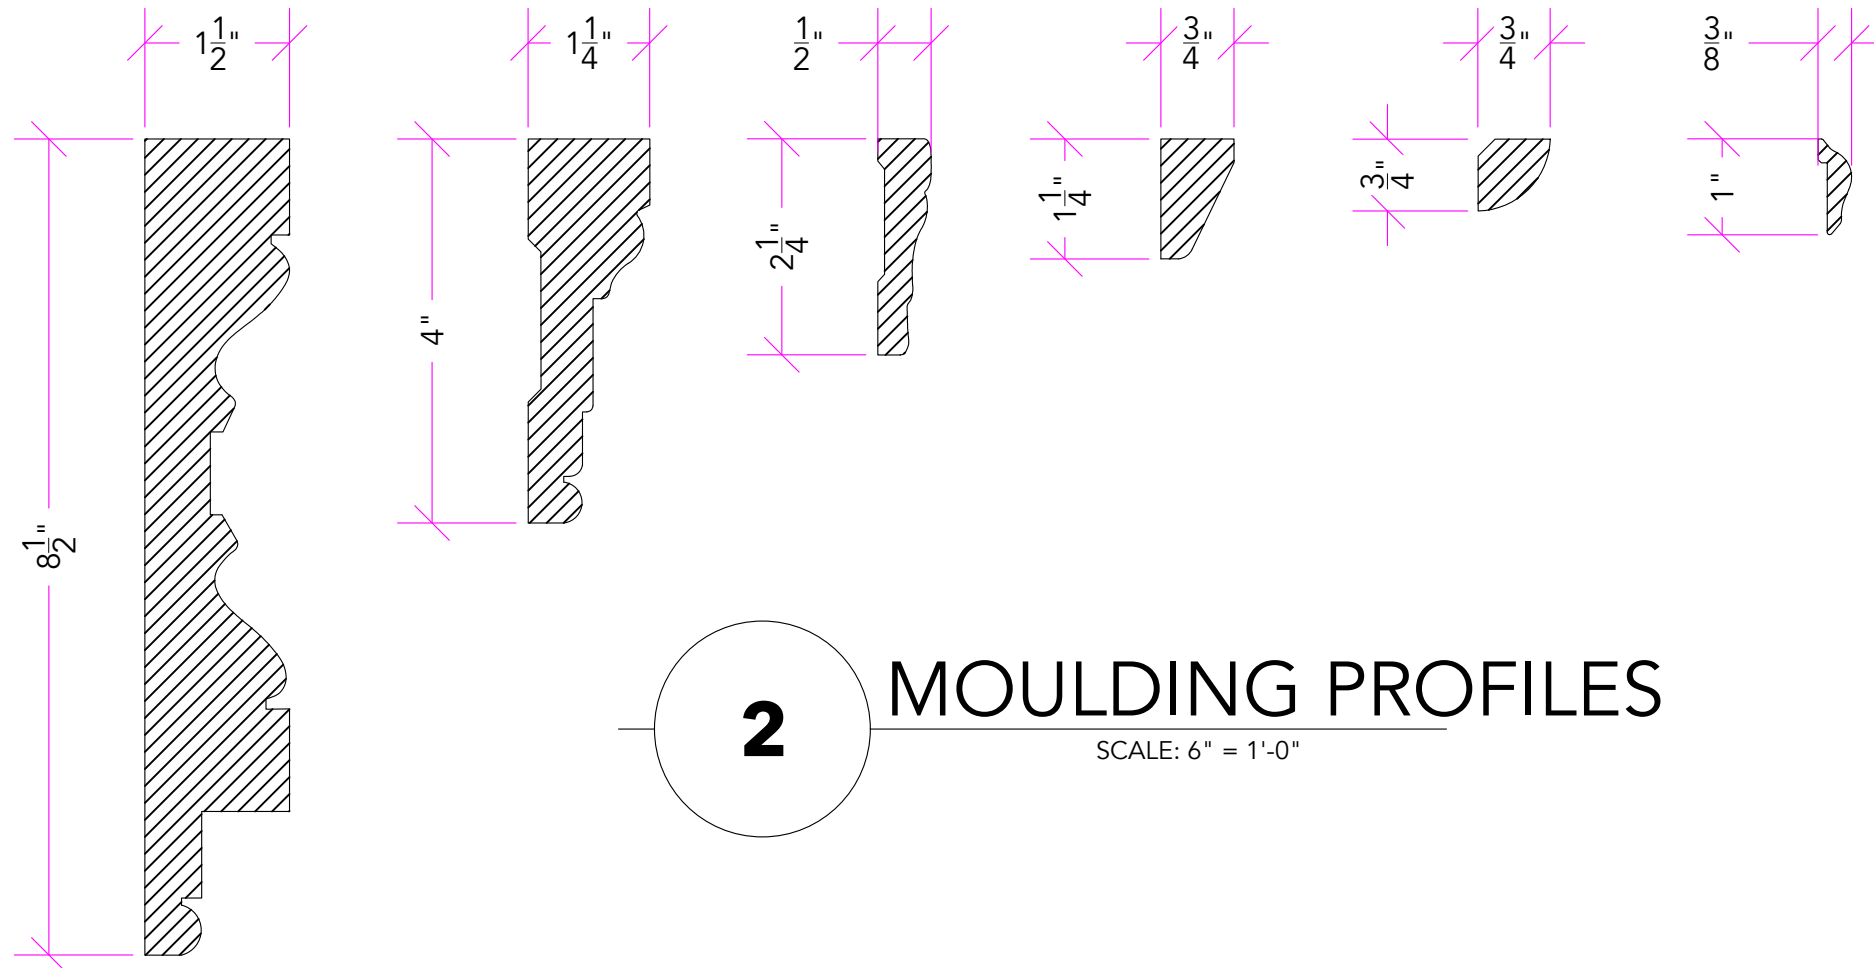

2

MOULDING PROFILES

SCALE: 6" = 1'-0"

GENERAL NOTE

- All mouldings can be found at [MouldingsOne.com](https://mouldingsone.com)
- Use reference image for stained glass treatment



3

DOOR REFERENCE

NOT TO SCALE

BRENDEN
ROWAN

LIGHTING DESIGN

GAINESVILLE, FLORIDA

brendenrowan03@gmail.com

(260) 571-8014

brendenrowanld.com

Liability Disclaimer

These drawings represent visual concepts and construction suggestions only and are intended to convey design intent. The Designer is unqualified to determine the structural appropriateness of this design and assumes no responsibility for improper engineering, construction, handling, structural integrity, or safety. All materials, finishes, and construction must comply with applicable fire and safety codes. Written dimensions shall take precedence over scaled dimensions. Contractor and manufacturers shall verify all dimensions and conditions on site and inform the Designer of any variations from these drawings before performing work.

DOOR

GAINESVILLE, FL

COMPANY
COMPANY

SHOW ART

SCRIPT BY

NAME M. NAME

DIRECTED BY

NAME M. NAME

SCALE

3/4" = 1'-0"

DRAFTED DATE

09/20/2026

REVISION DATE

XX/XX/2026

DRAWING TITLE

DOOR

PLATE NO.

01

OF 04